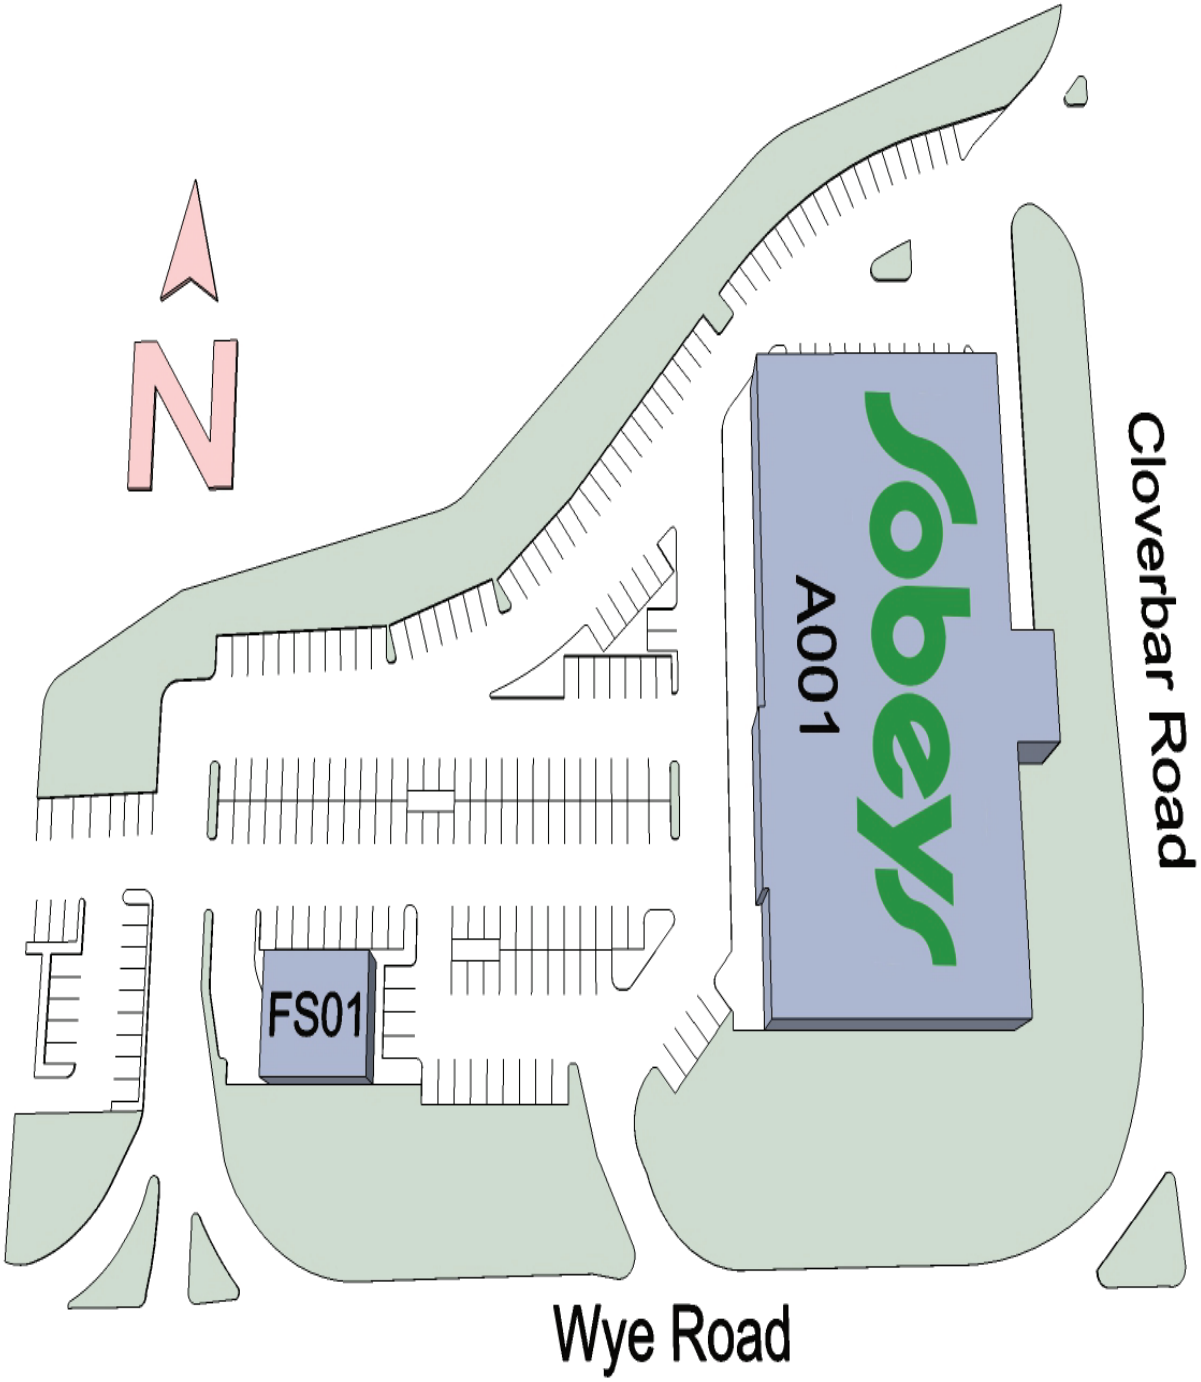
Cloverbar Road
Sobeys
A001
FS01
Wye Road
N
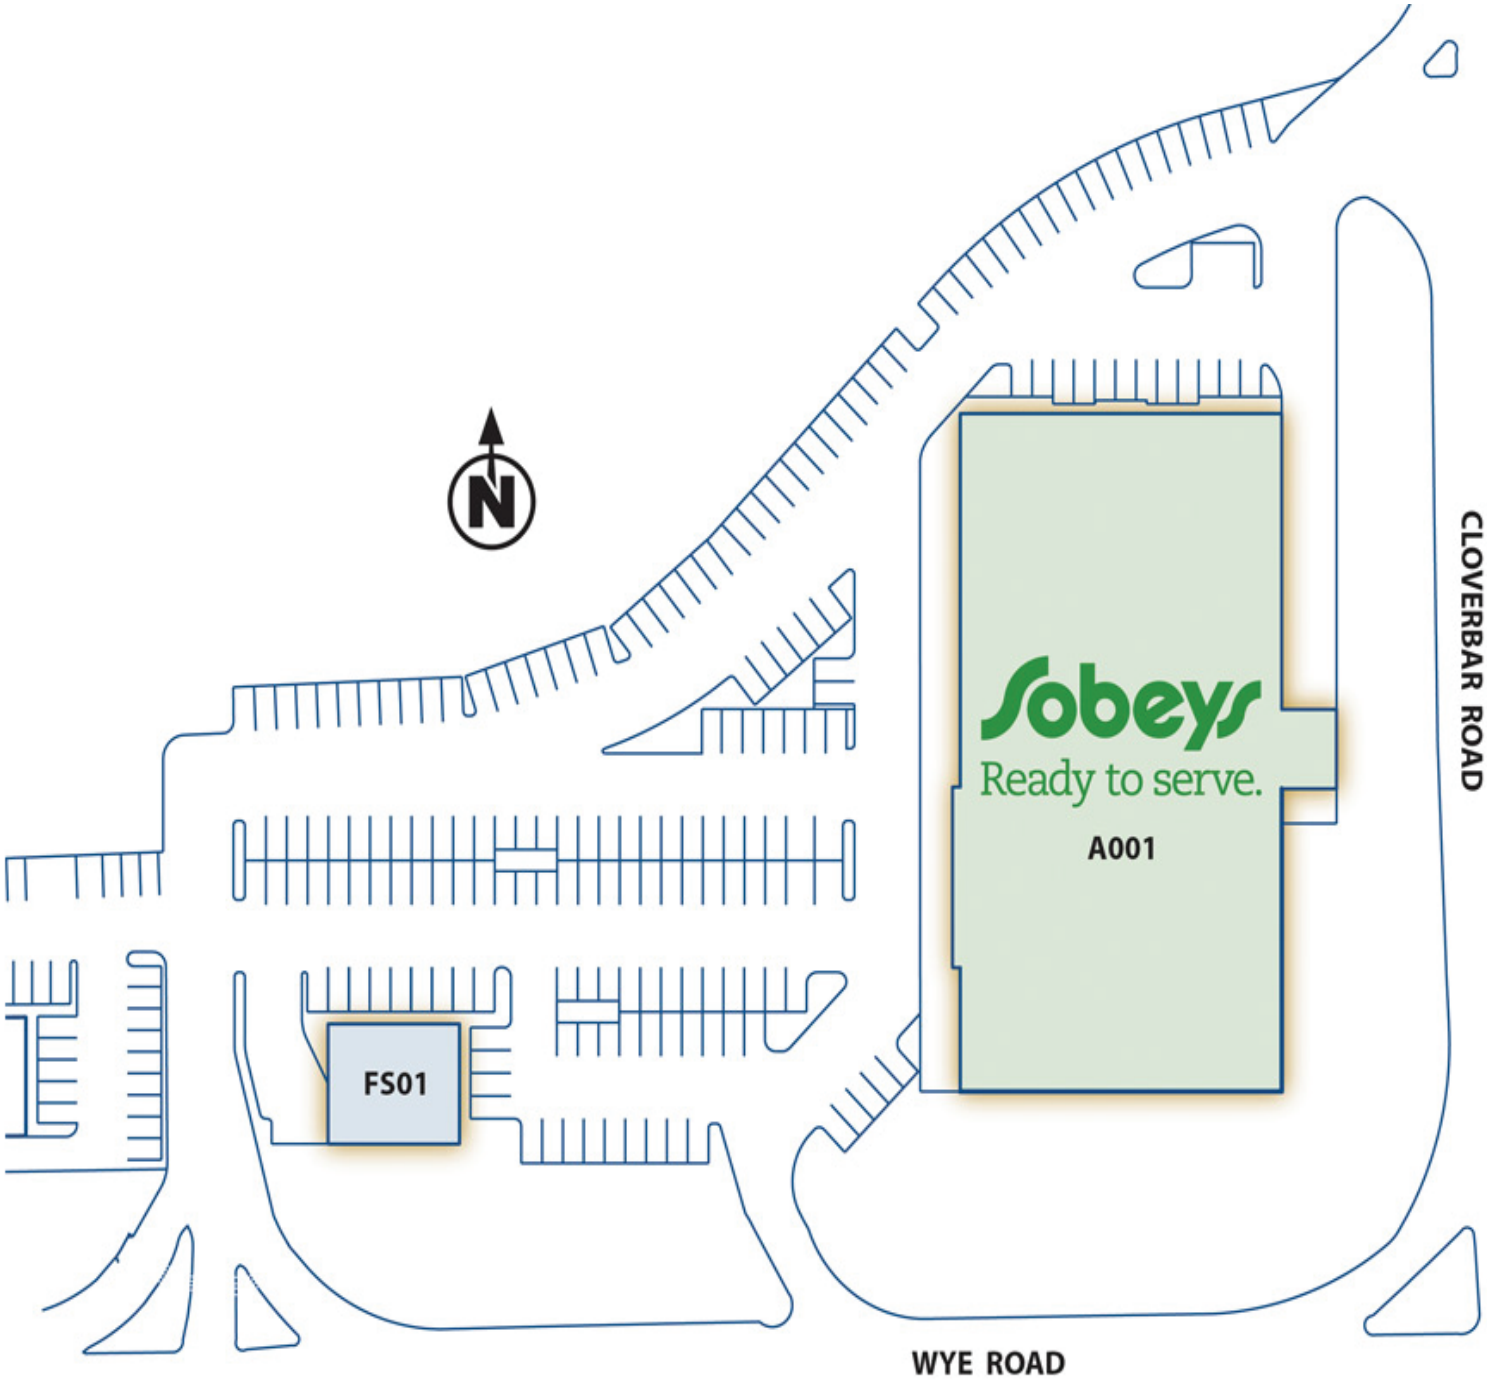
NOTTINGHAM, 688 WYE ROAD FLOOR PLAN